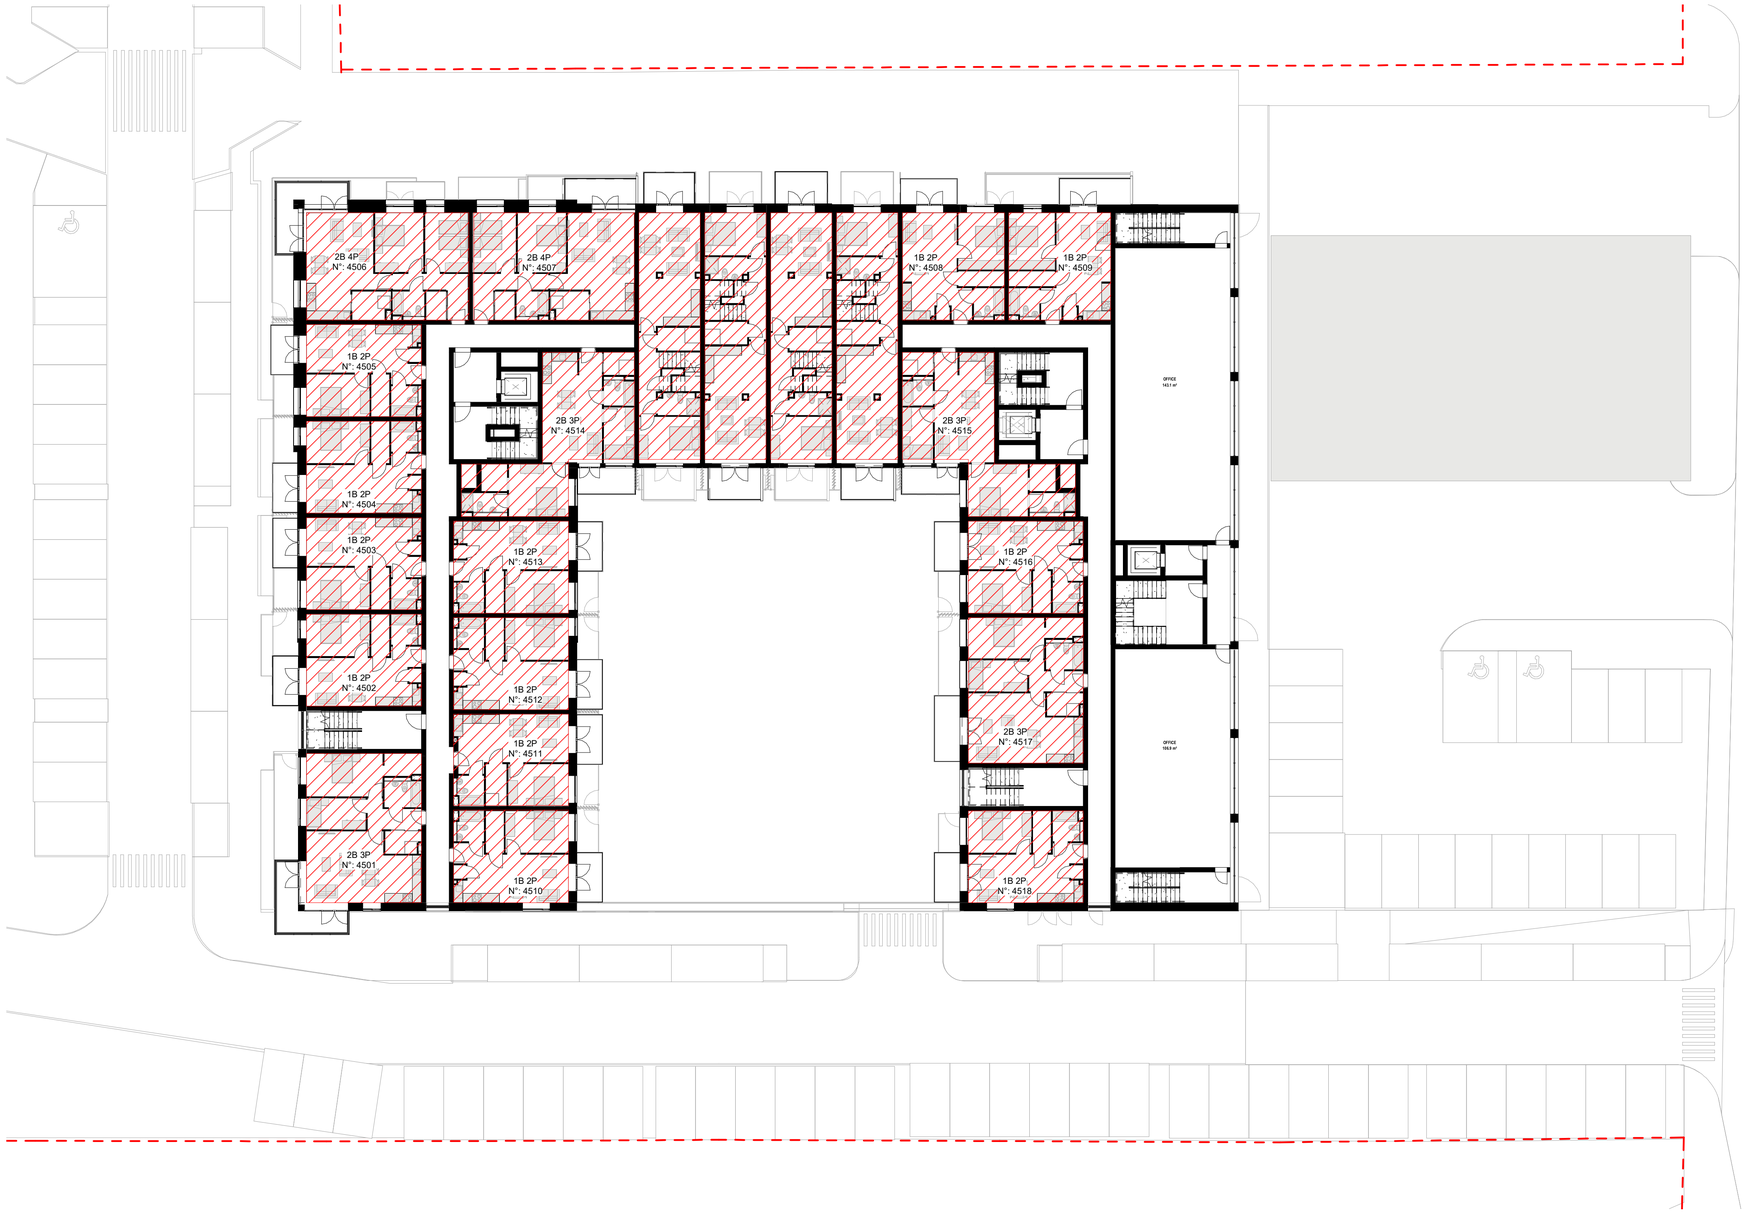

1 Plan - Block D - Level 05 - Proposed Part V Contribution
1 : 200

Schedule of Part V Units		
Number	Department	Area
00 - Ground Floor		
4001	2 Bed 3 Person	100 m²
4002	1 Bed 2 Person	0 m²
4003	1 Bed 2 Person	0 m²
4004	1 Bed 2 Person	0 m²
4005	1 Bed 2 Person	0 m²
4006	1 Bed 2 Person	100 m²
4007	1 Bed 2 Person	100 m²
4008	Duplex - 2 Bed 4 Person	0 m²
4009	Duplex - 2 Bed 4 Person	0 m²
4010	Duplex - 2 Bed 4 Person	0 m²
4011	Duplex - 2 Bed 4 Person	0 m²
4012	Duplex - 2 Bed 4 Person	0 m²
4013	Duplex - 2 Bed 4 Person	0 m²
01 - First Floor		
4101	2 Bed 3 Person	100 m²
4102	1 Bed 2 Person	0 m²
4103	1 Bed 2 Person	0 m²
4104	1 Bed 2 Person	0 m²
4105	1 Bed 2 Person	0 m²
4106	2 Bed 4 Person	100 m²
4107	1 Bed 2 Person	0 m²
4108	2 Bed 3 Person	100 m²
4109	1 Bed 2 Person	0 m²
4110	1 Bed 2 Person	0 m²
4111	1 Bed 2 Person	0 m²
4112	1 Bed 2 Person	0 m²
4113	1 Bed 2 Person	0 m²
4114	2 Bed 3 Person	100 m²
4115	1 Bed 2 Person	0 m²
02 - Second Floor		
4201	2 Bed 3 Person	100 m²
4202	1 Bed 2 Person	0 m²
4203	1 Bed 2 Person	0 m²
4204	1 Bed 2 Person	0 m²
4205	1 Bed 2 Person	0 m²
4206	2 Bed 4 Person	100 m²
4207	2 Bed 4 Person	100 m²
4208	1 Bed 2 Person	0 m²
4209	1 Bed 2 Person	0 m²
4210	1 Bed 2 Person	0 m²
4211	1 Bed 2 Person	0 m²
4212	1 Bed 2 Person	0 m²
4213	1 Bed 2 Person	0 m²
4214	2 Bed 3 Person	100 m²
4215	2 Bed 3 Person	100 m²
4216	1 Bed 2 Person	0 m²
4217	2 Bed 3 Person	100 m²
4218	1 Bed 2 Person	0 m²
03 - Third Floor		
4301	2 Bed 3 Person	100 m²
4302	1 Bed 2 Person	0 m²
4303	1 Bed 2 Person	0 m²
4304	1 Bed 2 Person	0 m²
4305	1 Bed 2 Person	0 m²
4306	2 Bed 4 Person	100 m²
4307	2 Bed 4 Person	100 m²
4308	Duplex - 2 Bed 4 Person	0 m²
4309	Duplex - 2 Bed 4 Person	0 m²
4310	Duplex - 2 Bed 4 Person	0 m²
4311	Duplex - 2 Bed 4 Person	0 m²
4312	1 Bed 2 Person	0 m²
4313	1 Bed 2 Person	0 m²
4314	1 Bed 2 Person	0 m²
4315	1 Bed 2 Person	0 m²
4316	1 Bed 2 Person	0 m²
4317	1 Bed 2 Person	0 m²
4318	2 Bed 3 Person	100 m²
4319	Duplex - 2 Bed 4 Person	0 m²
4320	Duplex - 2 Bed 4 Person	0 m²
4321	Duplex - 2 Bed 4 Person	0 m²
4322	Duplex - 2 Bed 4 Person	0 m²
4323	2 Bed 3 Person	100 m²
4324	1 Bed 2 Person	0 m²
4325	2 Bed 3 Person	100 m²
4326	1 Bed 2 Person	0 m²
04 - Fourth Floor		
4401	2 Bed 3 Person	100 m²
4402	1 Bed 2 Person	0 m²
4403	1 Bed 2 Person	0 m²
4404	1 Bed 2 Person	0 m²
4405	1 Bed 2 Person	0 m²
4406	2 Bed 4 Person	100 m²
4407	2 Bed 4 Person	100 m²
4408	1 Bed 2 Person	0 m²
4409	1 Bed 2 Person	0 m²
4410	1 Bed 2 Person	0 m²
4411	1 Bed 2 Person	0 m²
4412	1 Bed 2 Person	0 m²
4413	1 Bed 2 Person	0 m²
4414	2 Bed 3 Person	100 m²
4415	2 Bed 3 Person	100 m²
4416	1 Bed 2 Person	0 m²
4417	2 Bed 3 Person	100 m²
4418	1 Bed 2 Person	0 m²
05 - Fifth Floor		
4501	2 Bed 3 Person	100 m²
4502	1 Bed 2 Person	0 m²
4503	1 Bed 2 Person	0 m²
4504	1 Bed 2 Person	0 m²
4505	1 Bed 2 Person	0 m²
4506	2 Bed 4 Person	100 m²
4507	2 Bed 4 Person	100 m²
4508	1 Bed 2 Person	0 m²
4509	1 Bed 2 Person	0 m²
4510	1 Bed 2 Person	0 m²
4511	1 Bed 2 Person	0 m²
4512	1 Bed 2 Person	0 m²
4513	1 Bed 2 Person	0 m²
4514	2 Bed 3 Person	100 m²
4515	2 Bed 3 Person	100 m²
4516	1 Bed 2 Person	0 m²
4517	2 Bed 3 Person	100 m²
4518	1 Bed 2 Person	0 m²
06 - Sixth Floor		
4618	2 Bed 3 Person	100 m²
4623	2 Bed 3 Person	100 m²
Grand total: 110		

The copyright of this drawing is vested with C+W O'Brien Ltd and must not be copied or reproduced without the consent of the company.

Figured dimensions only to be taken from this drawing. DO NOT SCALE. All contractors must visit the site and be responsible for checking all setting
out dimensions and notifying the architect of any discrepancies prior to any
manufacture or construction work.

NOTES:

LEGEND

PART V UNIT

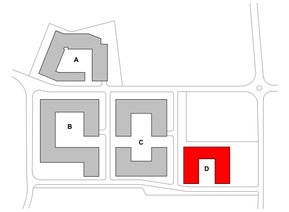

REV	DATE	SIGNED	NOTES

Project Stage

SHD Application

Client

Joseph Costello, Absolute Limousines Ltd and Boherkill Property Development Ltd.

Project

Lands west of Old Belgard Road and north, south and west of Cookstown Road, Cookstown Industrial Estate, Tallaght, Dublin 24

Drawing Title

PLAN - BLOCK D - LEVEL 05 - PART V

Drawn	Checked	Scale @ A1	Date
AB	SOD	As indicated	07/21/20

Project No.	Drawing No.
19127	1505

Drawing BIM Name:

P19127-CWO-04-05-DR-A-1505

CDE Area	Suitability Code	Revision
	S2	

C+W O'BRIEN ARCHITECTS

1 Sarsfield Quay, Arbour Hill, Dublin 7
t: 01 518 0170 e: admin@cwoarchitects.ie
Dublin I London I Warwick I Manchester
www.cwoarchitects.ie

Please consider the environment before printing this sheet