The copyright of this drawing is vested with C+W O'Brien Ltd and must not be copied or reproduced without the consent of the company.

Figured dimensions only to be taken from this drawing. DO NOT SCALE. All contractors must visit the site and be responsible for checking all setting
out dimensions and notifying the architect of any discrepancies prior to any
manufacture or construction work.

NOTES:

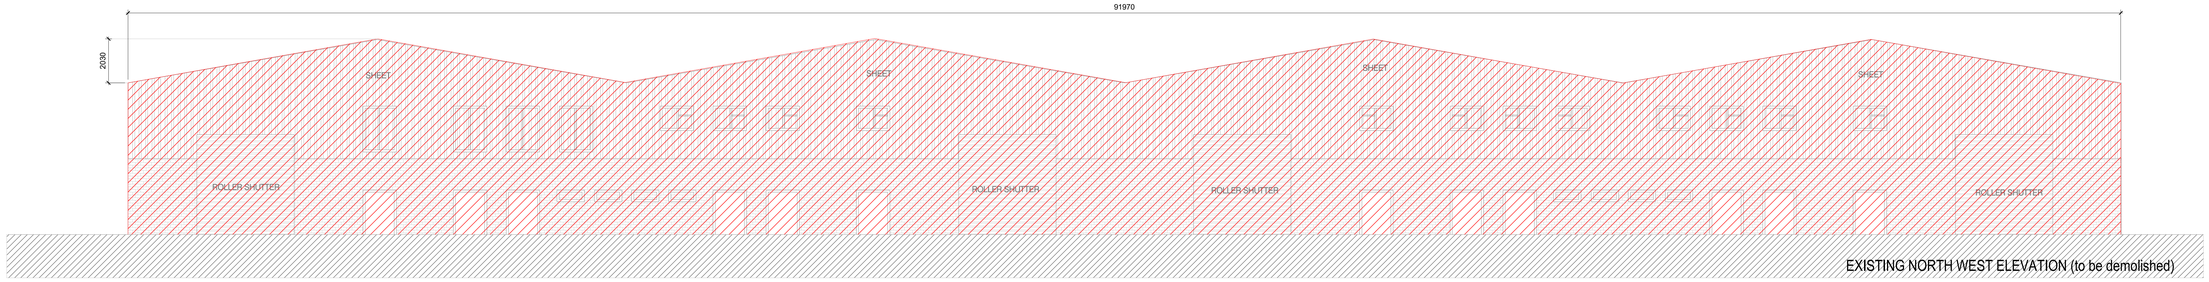


EXISTING NORTH WEST ELEVATION (to be demolished)

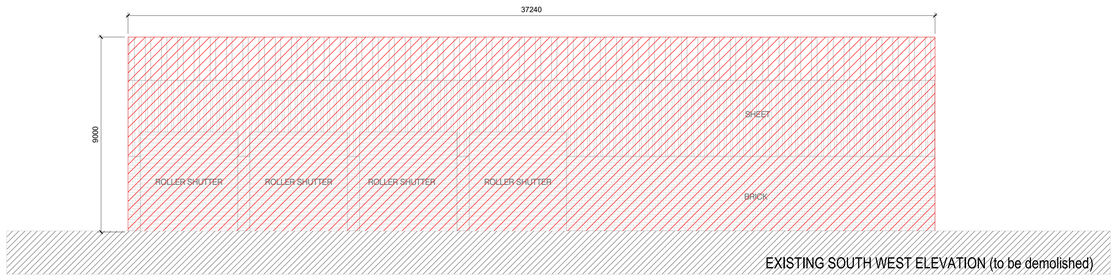


EXISTING SOUTH WEST ELEVATION (to be demolished)

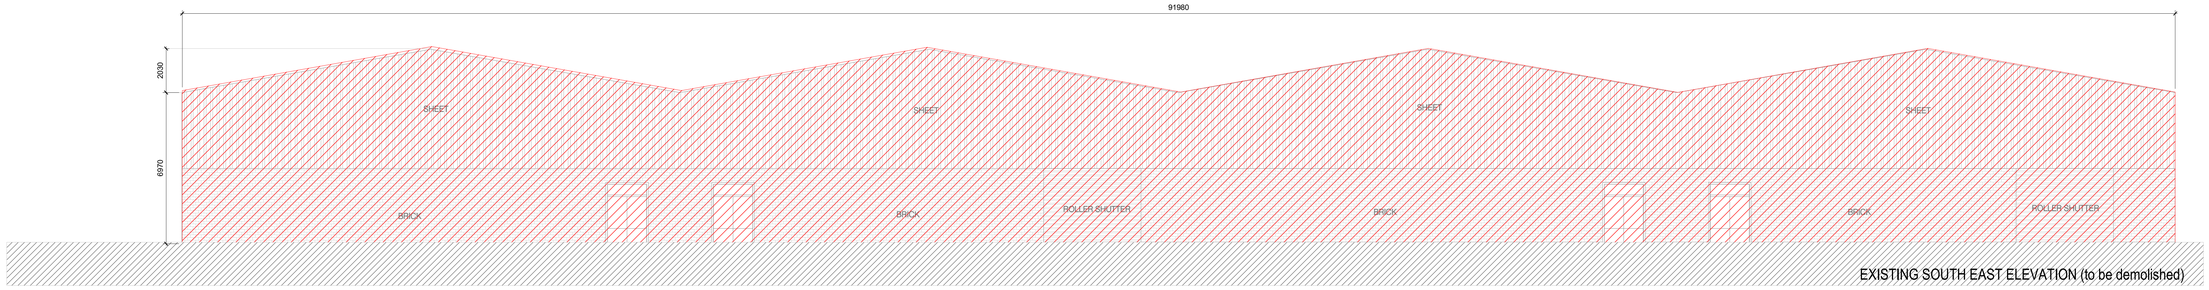


EXISTING SOUTH EAST ELEVATION (to be demolished)

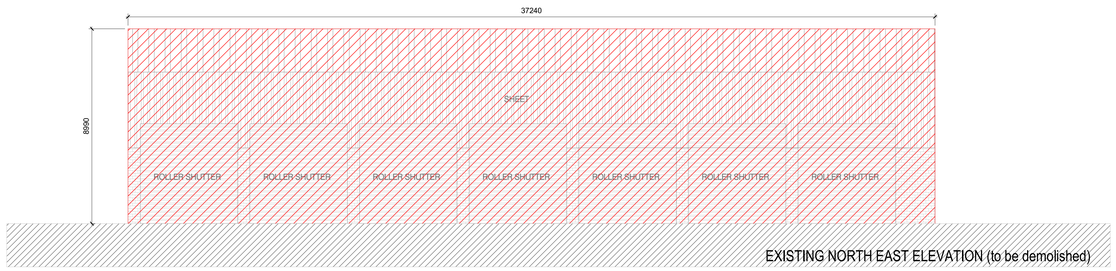


EXISTING NORTH EAST ELEVATION (to be demolished)

X4 EXISTING BUILDING TO BE DEMOLISHED - X4

1 : 100

BOUNDARY LINE

EXISTING BUILDING TO BE DEMOLISHED

| REV | DATE | SIGNED | NOTES |
|---|---|---|---|
| | | | |

Project Stage

SHD Application

Client

Joseph Costello, Absolute Limousines Ltd and Boherkill Property Development Ltd.

Project

Lands west of Old Belgard Road and north, south and west of Cookstown Road, Cookstown Industrial Estate, Tallaght, Dublin 24

Drawing Title

EXISTING BUILDING TO BE DEMOLISHED - X4

| Drawn | Checked | Scale @ A1 | Date |
|---|---|---|---|
| AB | SOD | As indicated | 12/03/19 |

| Project No. | Drawing No. |
|---|---|
| 19127 | 0007 |

Drawing BIM Name:

P19127-CWO-00-00-DR-A-0007

| CDE Area | Suitability Code | Revision |
|---|---|---|
| | S2 | |

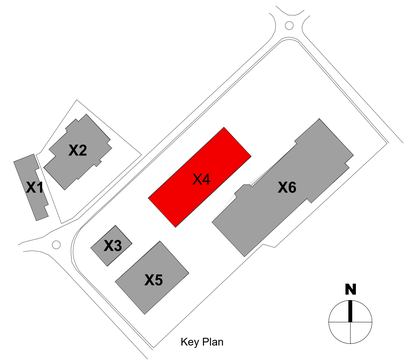


Key Plan

C+W O'BRIEN ARCHITECTS

1 Sarsfield Quay, Arbour Hill, Dublin 7
t: 01 518 0170 e: admin@cwoarchitects.ie
Dublin I London I Warwick I Manchester
www.cwoarchitects.ie

Please consider the environment before printing this sheet